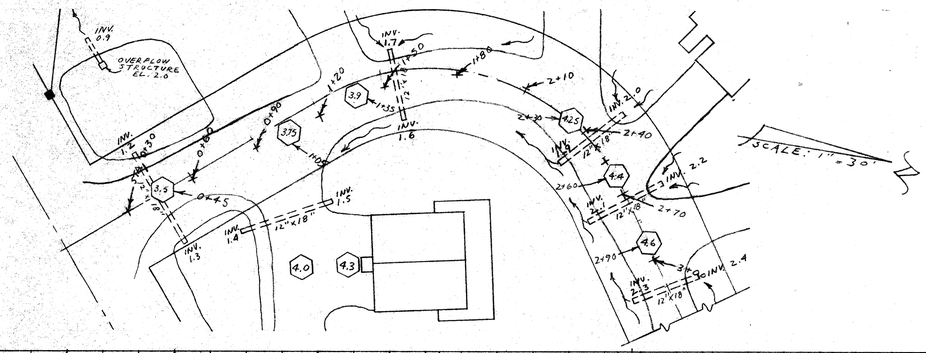

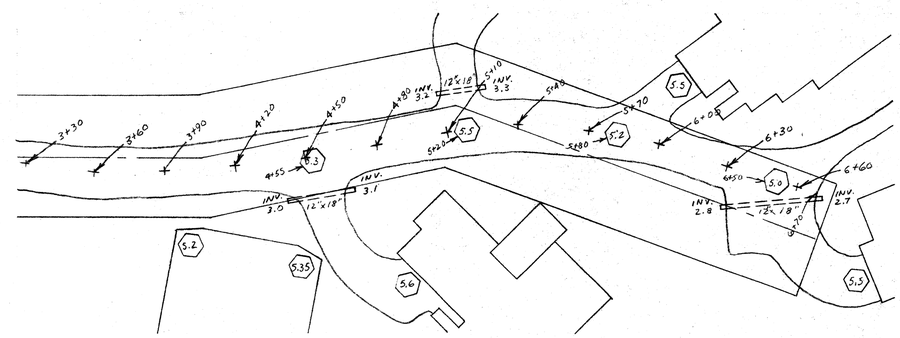

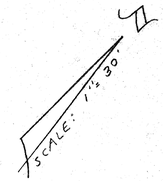

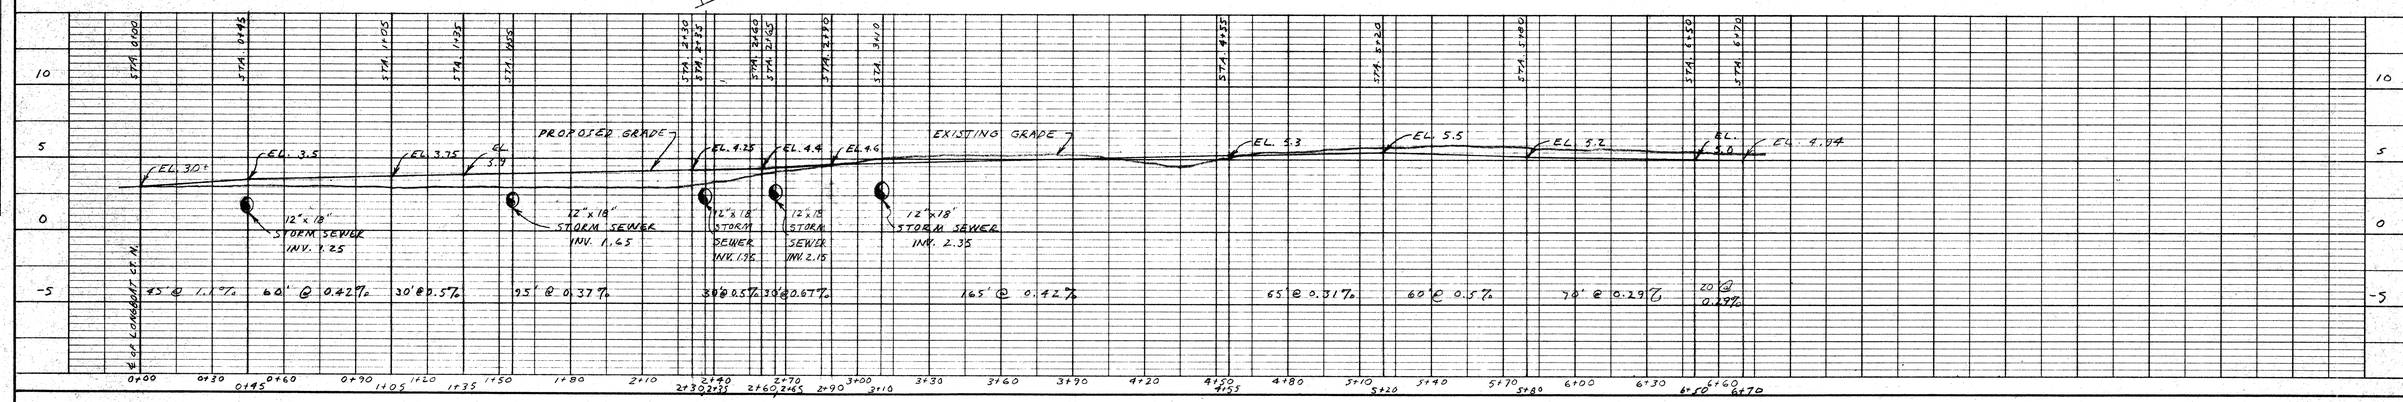

STREET PROFILES	
LAND'S END	
LONGBOAT KEY, FLORIDA	
TRIAD TECH., INC. 6027 17TH STREET EAST BRADENTON, FLA. 33507 PHONE: 756-6311	
DATE 5-4-77	SCALE HORIZ. - 1" = 30' VERT. - 1" = 5'
DRAWN BY W.W.W.	
APPROVED James R. Kennedy	SHEET 2 OF 2
FLORIDA REGISTERED ENGINEER NO. 6510	

PLAN — SURVEYED, PLOTTED, GRADES CHECKED, R/W & EL. OF WAY CHECKED — NOTE BOOK No. — BY — DATE

PROFILE — SURVEYED, PLOTTED, GRADES CHECKED, B. M.'s NOTED, STRUCTURE NOTATIONS CHECKED — NOTE BOOK No. — BY — DATE

K+E PLATE 2, FLAT PLAN-PROFILE KEUFFEL & ESSER CO.
48 7028 MADE IN U.S.A.