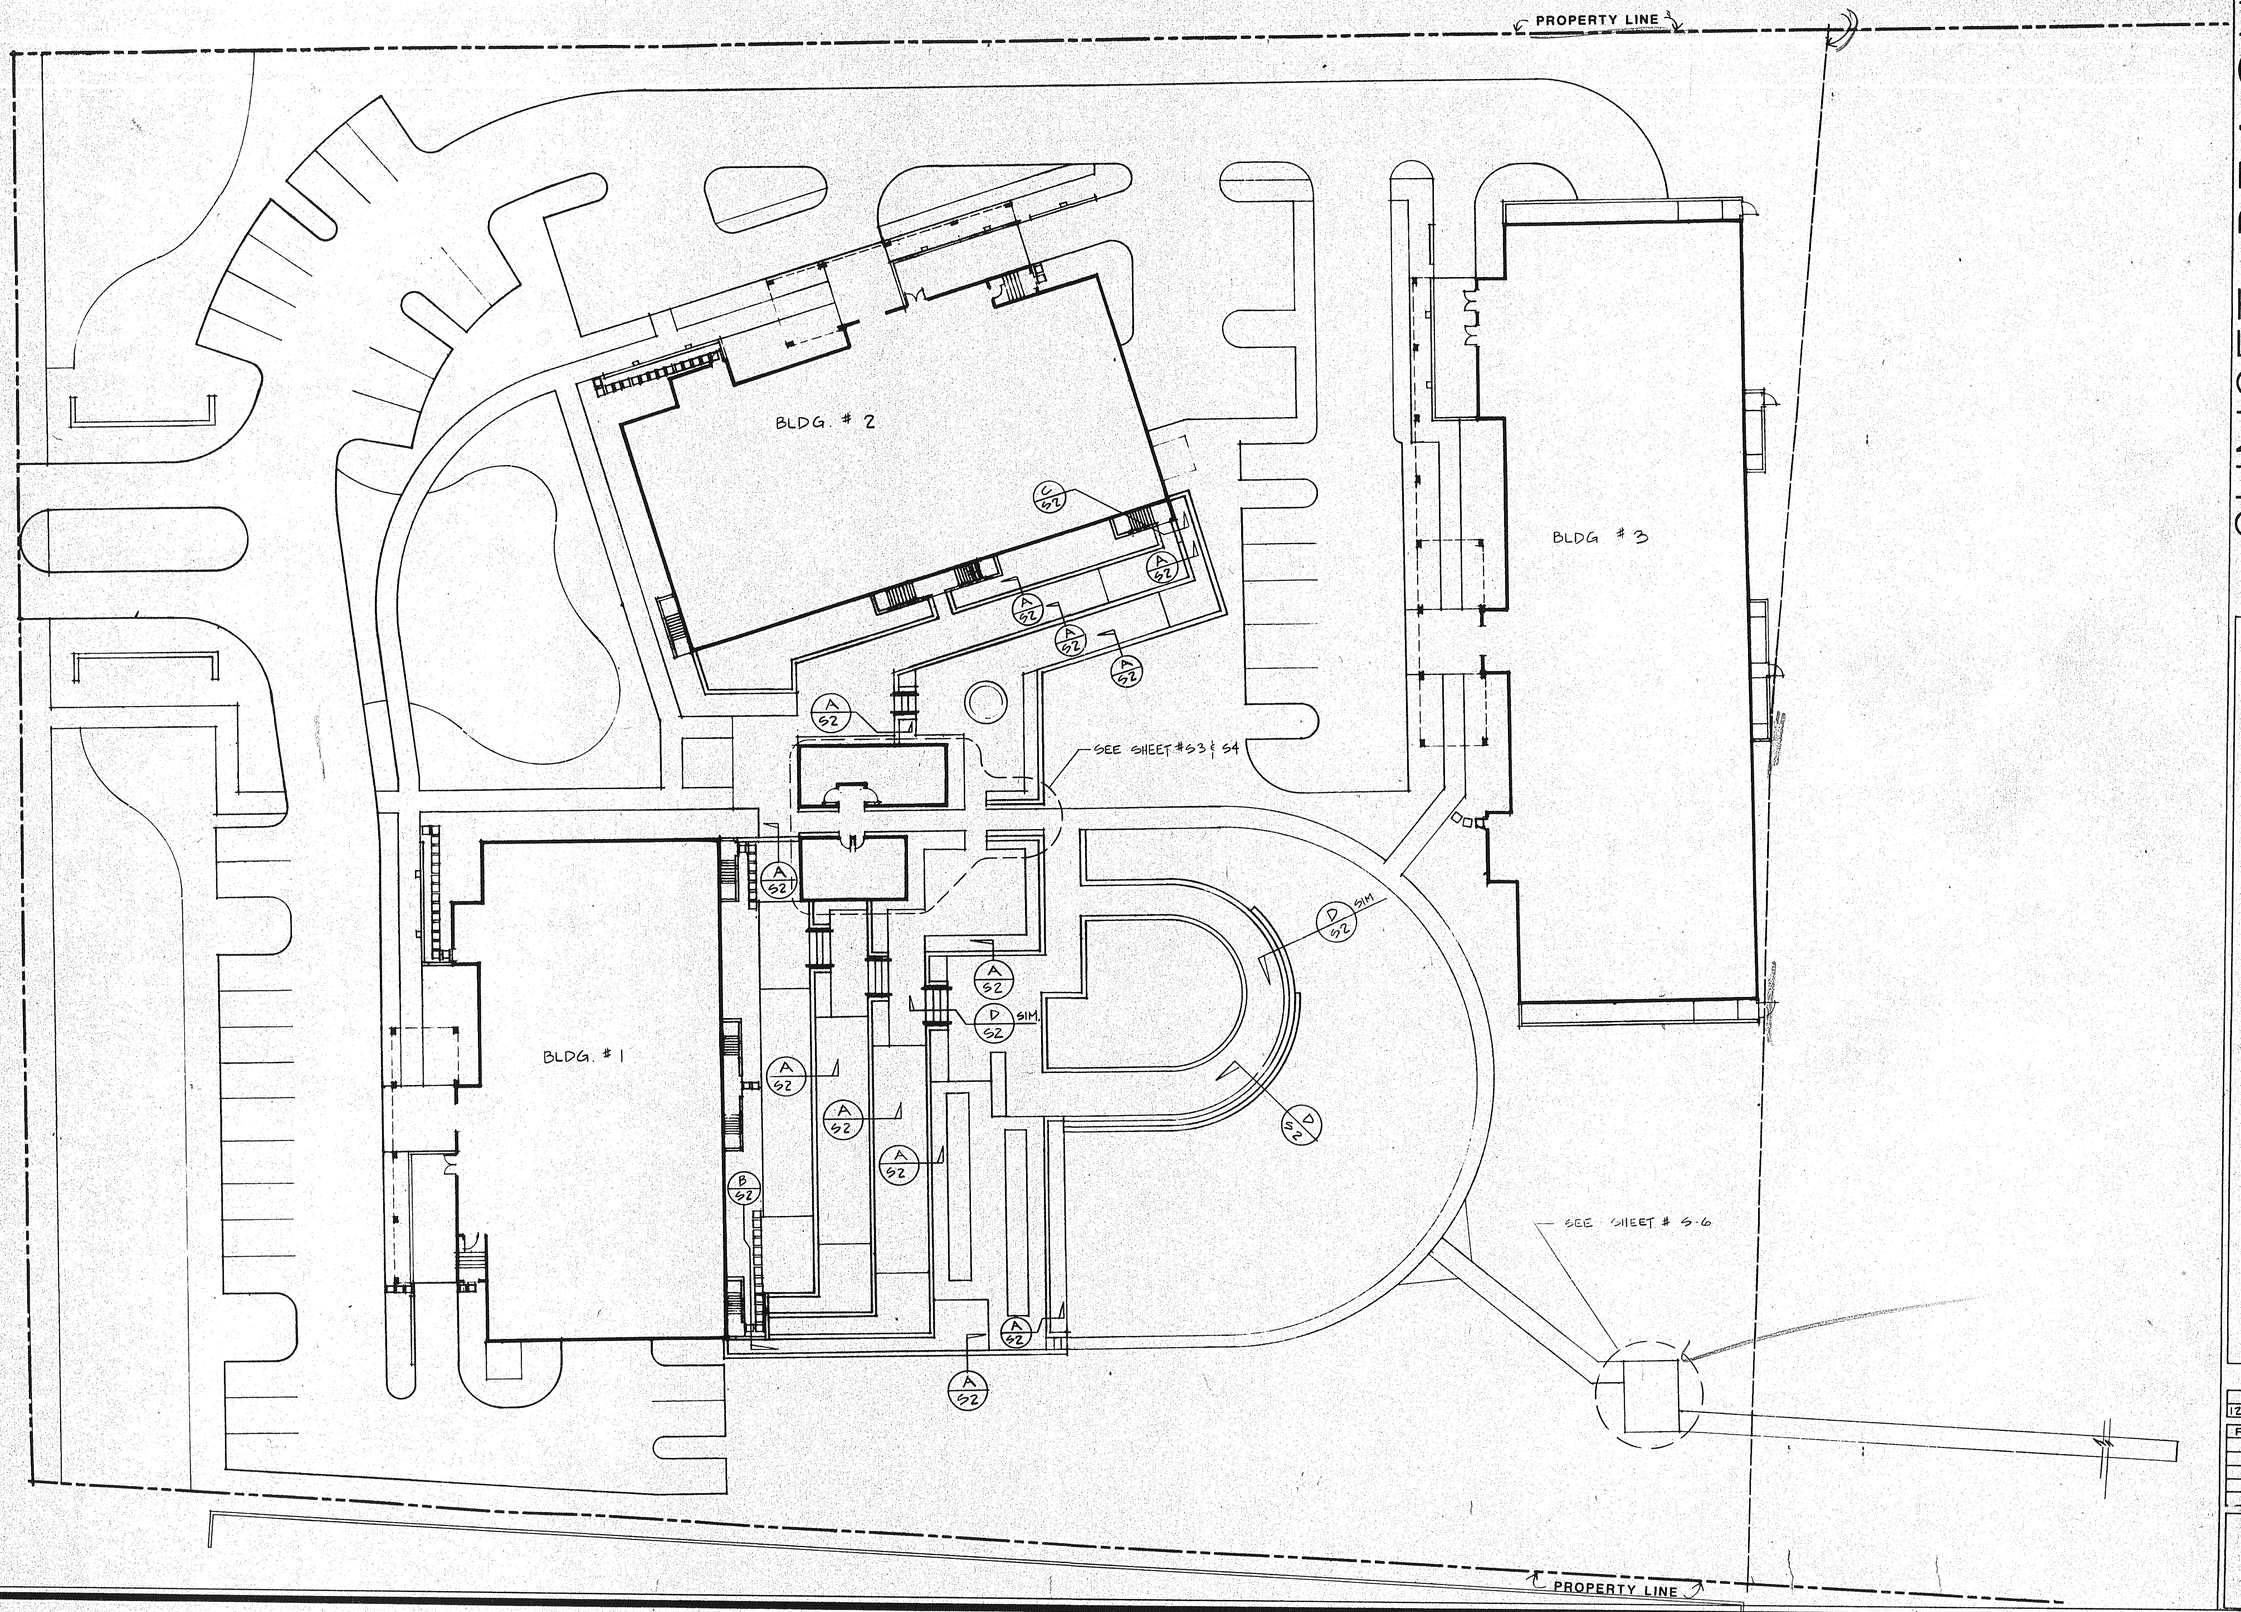

GULF OF MEXICO DRIVE

SUNSET BEACH OF LONGBOAT KEY

SITE PLAN

ARVIDA CORPORATION : EDWARD J SEIBERT AIA ARCHITECT & PLANNER| PA : THE SWA GROUP
BRABHAM, KUHNS, DEBAY CONSULTING ENGINEERS : OLSEN WHITE & ASSOCIATES STRUCTURAL ENGINEERS : BENNETT & BISHOP INC CONSULTING ENGINEERS & SURVEYORS

ISSUED
12-10-82

REVISED

SHEET
S.1
OF

82161