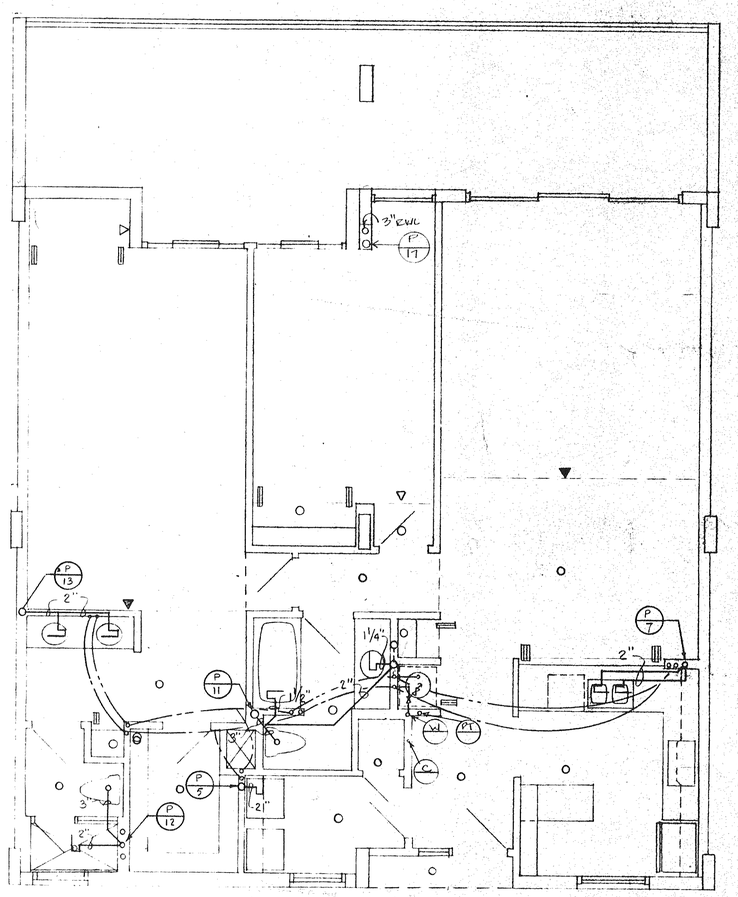

UNIT "C" • LEFT PLUMBING PLAN

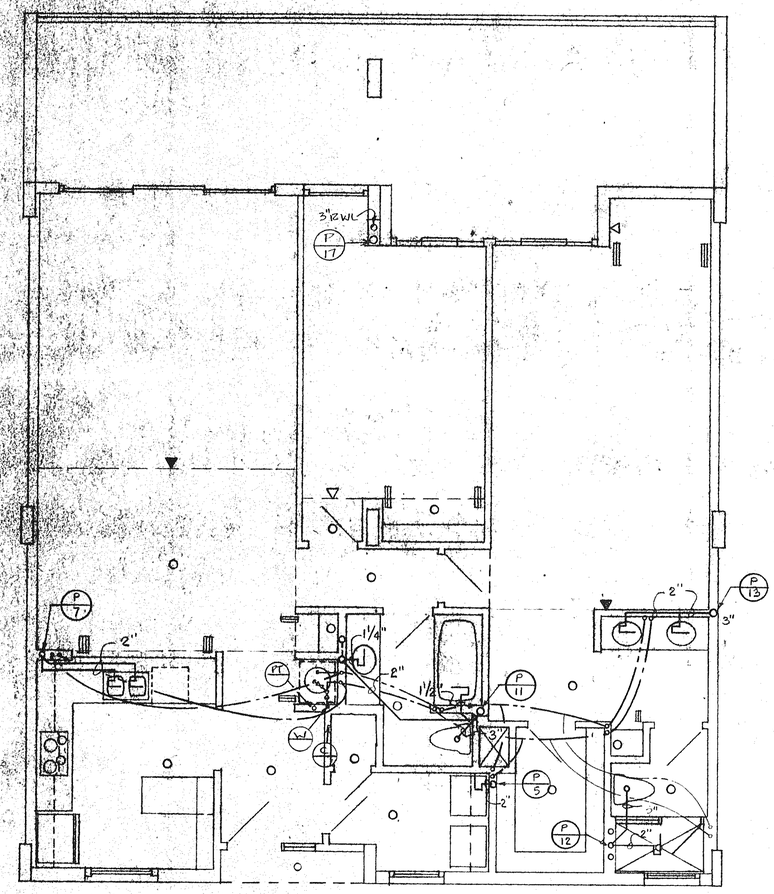

UNIT "C" • RIGHT PLUMBING PLAN

[redacted]

SUNSET BEACH OF LONG BOAT KEY

ARVIDA CORPORATION · EDWARD J. SEIBERT AIA ARCHITECT & PLANNER · P.A. · THE SWA GROUP
BRASHAM · KUHNS · DEBAY · CONSULTING ENGINEERS · OLSEN · WHITE & ASSOCIATES STRUCTURAL ENGINEERS · BENNETT & BISHOP INC CONSULTING ENGINEERS & SURVEYORS

ISSUED 4-1-83

REVISED

SHEET **P-6**

BLDG. 2 OF