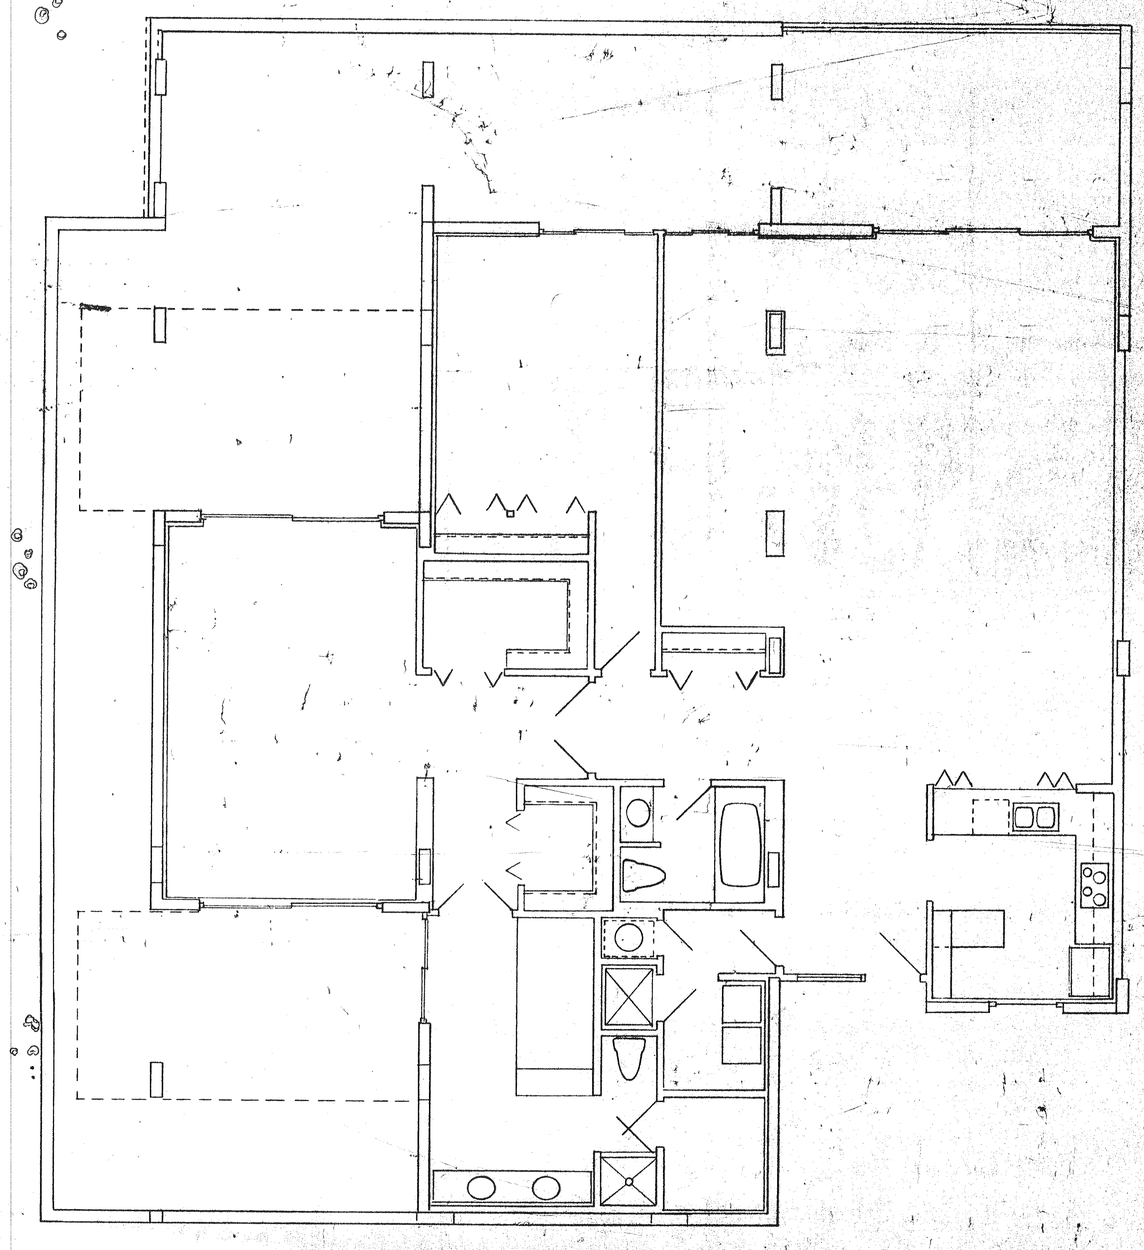

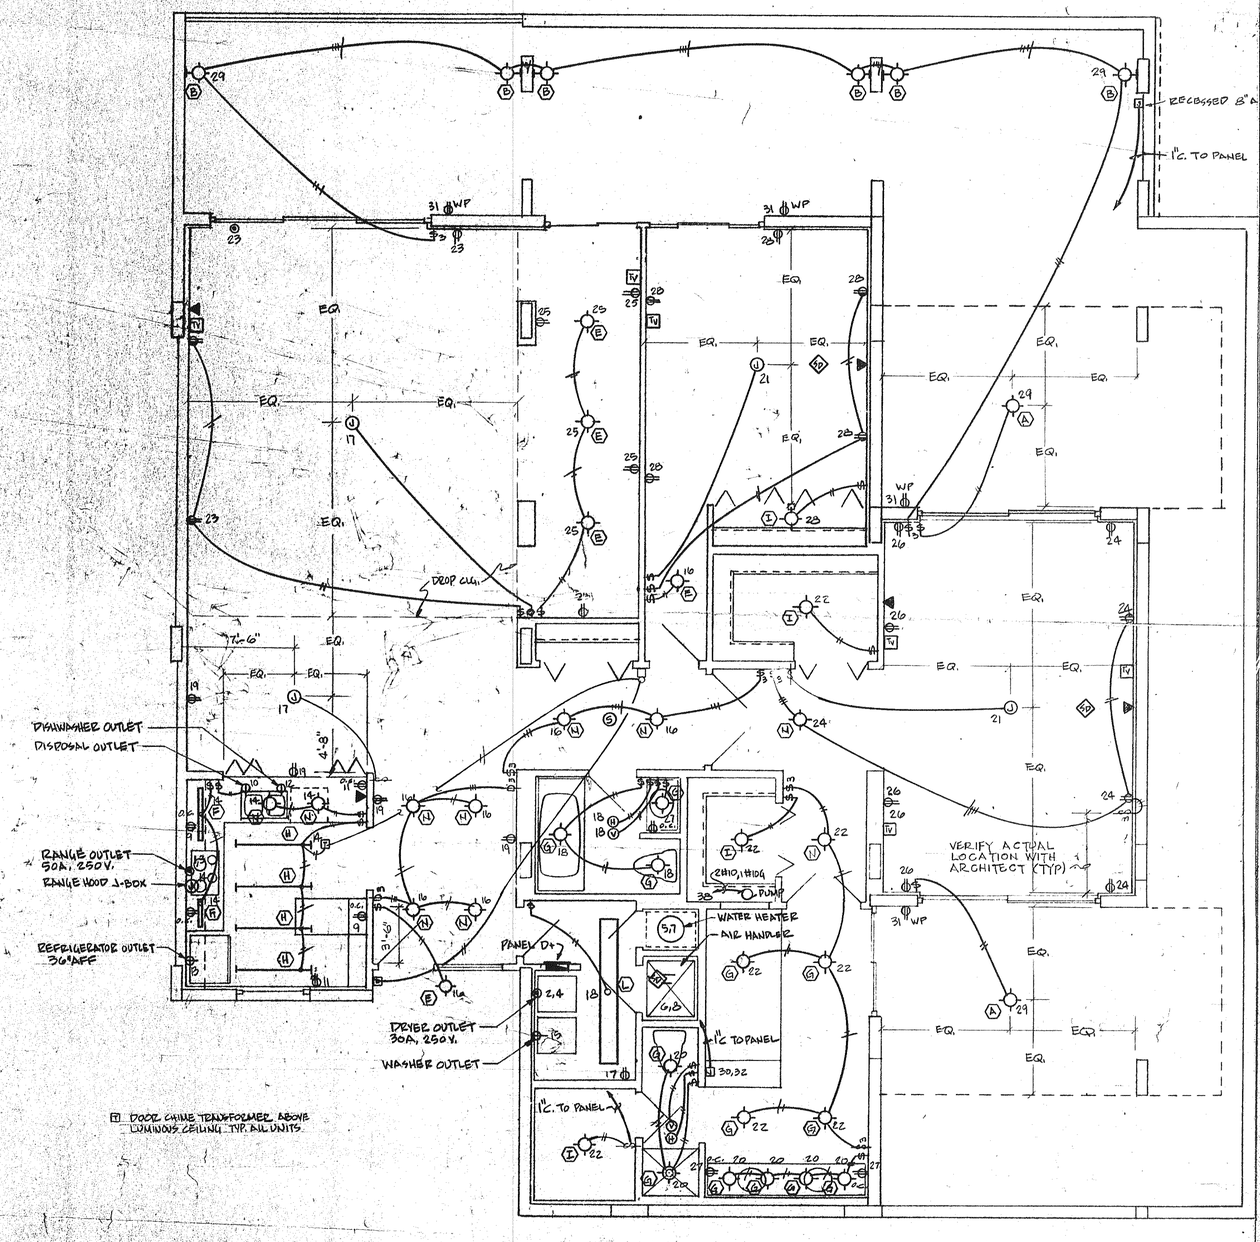

[1] DOOR CHIME TRANSFORMER ABOVE LUMINOUS CEILING. TYP. ALL UNITS.

UNIT D1 LEFT

UNIT D1 RIGHT ELECTRICAL PLAN

SUNSET BEACH OF LONGBOAT KEY

ARVIDA CORPORATION : EDWARD J SEIBERT AIA ARCHITECT & PLANNER PA : THE SIMA GROUP
BARNHAM KUHNS/DEBAY CONSULTING ENGINEERS : OLSEN WHITE & ASSOCIATES STRUCTURAL ENGINEERS : BENNETT & BISHOP INC CONSULTING ENGINEERS & SURVEYORS

ISSUED

REVISE

SHE

E-