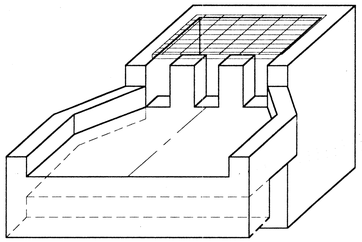

DISCHARGE STRUCTURE DETAIL (ISOMETRIC)

N.T.S.

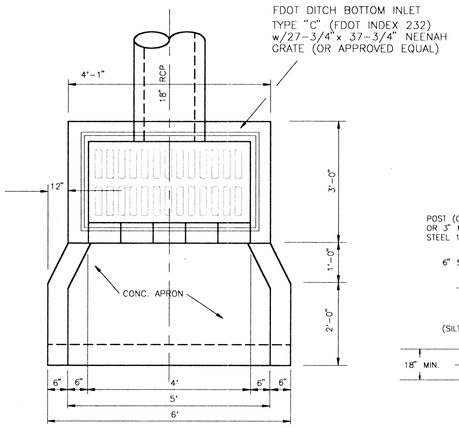

DISCHARGE STRUCTURE DETAIL (SIDE VIEW)

N.T.S.

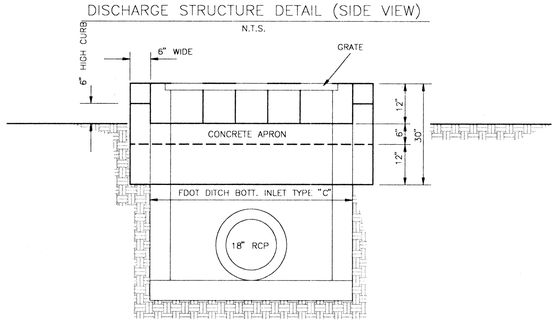

DISCHARGE STRUCTURE DETAIL (SIDE VIEW)

N.T.S.

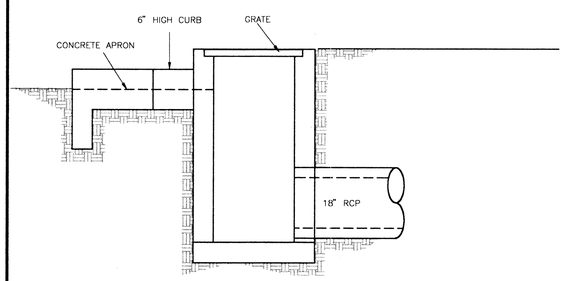

DISCHARGE STRUCTURE DETAIL (SIDE VIEW)

N.T.S.

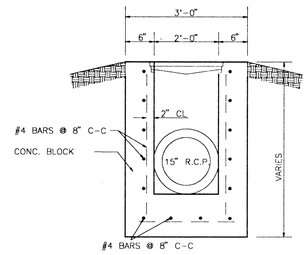

SECTION

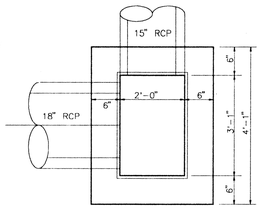

PLAN

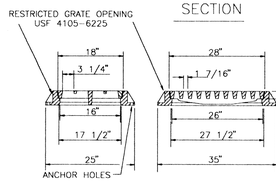

GRATE NUMBER	LOAD RATING	FLOW AREA	GRATE WEIGHT	TOTAL WEIGHT
6225	HEAVY DUTY	185	155	365

YARD DRAIN DETAIL

N.T.S.

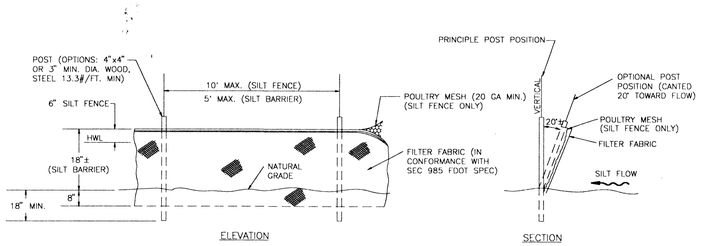

TYPICAL SILT FENCE
AND STAKED SILT BARRIER

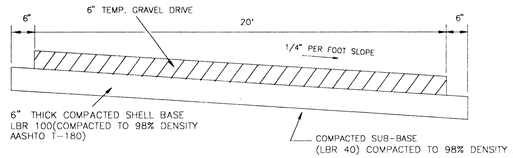

TYPICAL TEMPORARY GRAVEL

DRIVE SECTION

N.T.S.

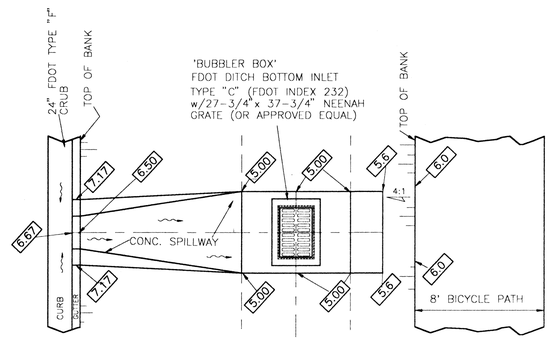

SPILL BASIN DETAIL

N.T.S.

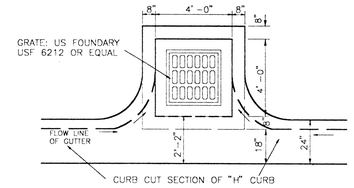

PLAN – COVER REMOVED

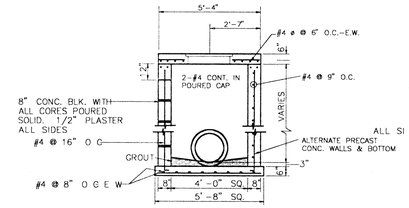

SECTION

CATCH BASIN

NTS

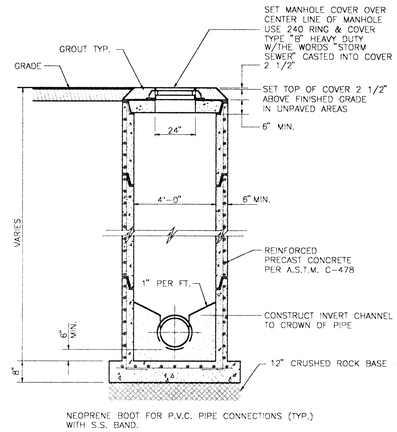

PRECAST CONCRETE STORM SEWER MANHOLE

N.T.S.

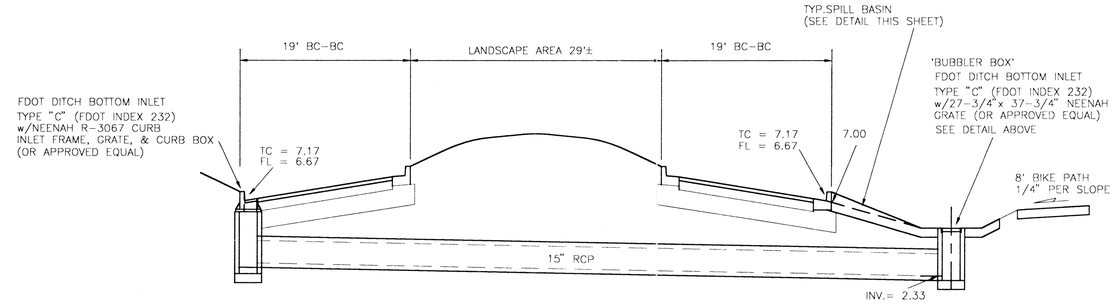

SECTION A 3|5

N.T.S.

CONSTRUCTION PLANS - PH.1

CONSTRUCTION PLANS - PH.1

GRAND BAY
ARVIDA / JMB PARTNERS
PAVING, GRADING, AND DRAINAGE DETAILS

DATE:	INITIALS	DESCRIPTION: