AF 10282

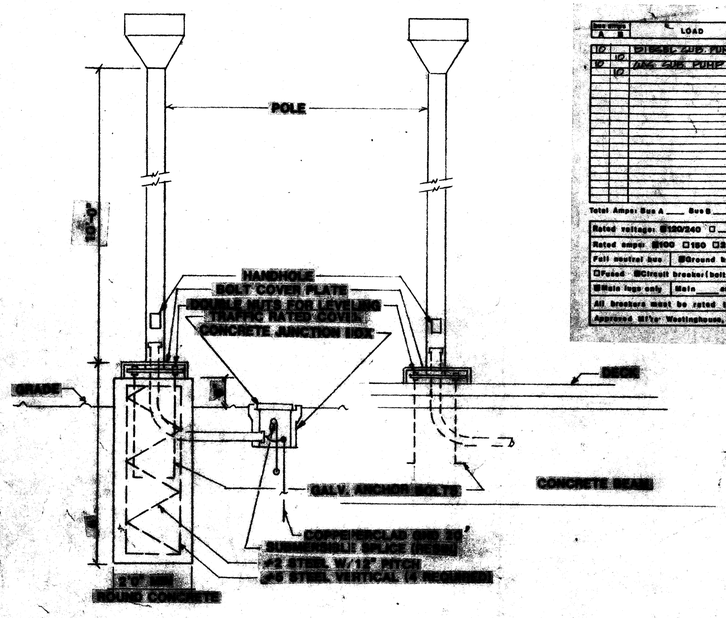

SHORE MOUNTED POLE

PIER MOUNTED POLE

SEE STRUCTURAL FOR ADDITIONAL MOUNTING INFORMATION

LUMINAIRE TYPE SA-MH-B1/BA-2/B1-3-M3-M4/BA-2/BA-3-M3-M4 MOUNTED ON POLE. LUMINAIRE CONTAINING 7-400 TORC PROVIDE INTEGRAL FUSE FOR EACH LUMINAIRE.

POLE LIGHT & FOUNDATION DETAIL

N.T.S.

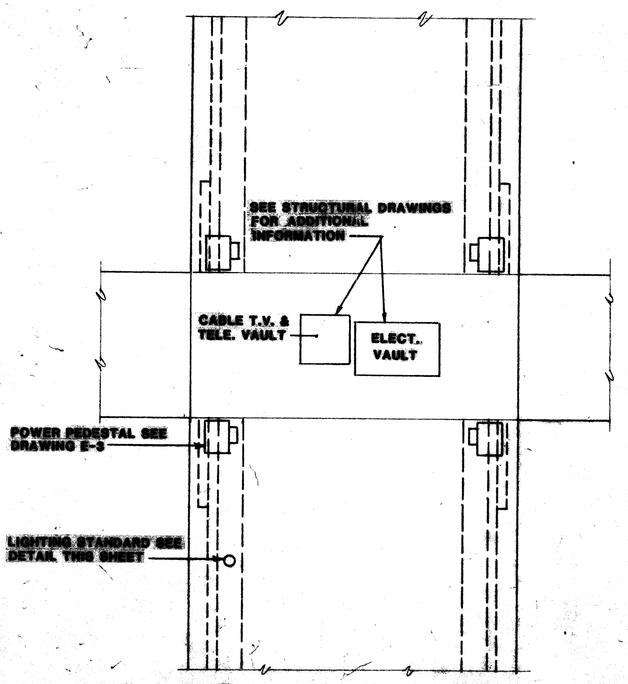

PLAN PIER INTERSECTION

SCALE 1/8" = 1'-0"

PANEL BOARD SCHEDULE (PROPOSED)

Bus wires A	Bus wires B	LOAD	Amps	Poles	Poles	Amps	LOAD	Bus wires A	Bus wires B
12	12	1 HP SUB. PUMP	15/20	1	1	20	1 HP SUB. PUMP	4	4
12	12	1 HP SUB. PUMP	15/20	1	3	20	1 HP SUB. PUMP	6	6
				5	5				
				7	7				
				9	9				