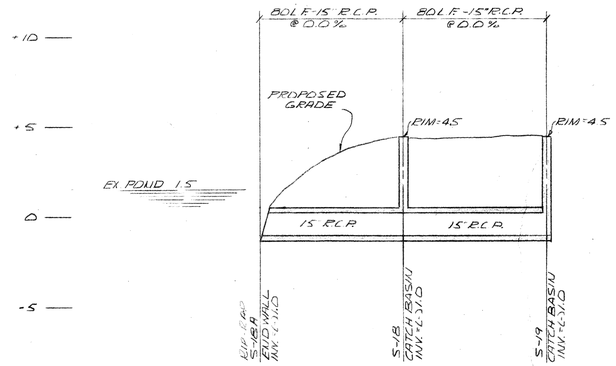

STORM SEWER PROFILE

SCALE: 1"=40' HORZ.
1"=4' VERT.

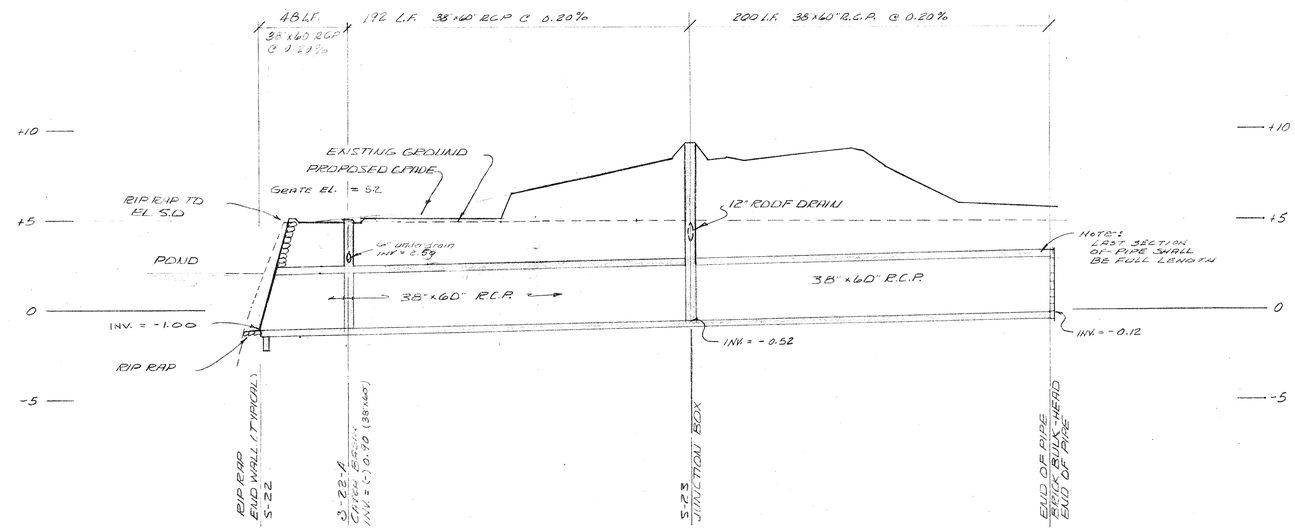

STORM SEWER PROFILES

SCALE: 1"=40' HORZ.
1"=4' VERT.

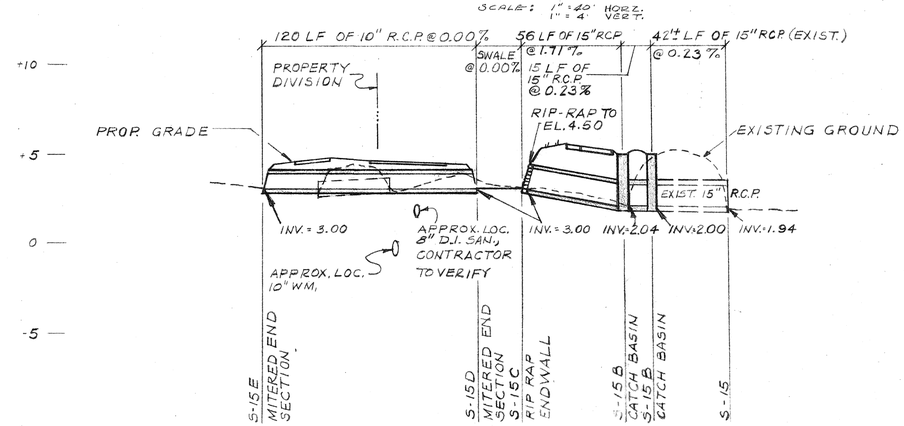

PHASE I — LOCKER PAVILION

DATUM: N.G.V.D

BENNETT & BISHOP
CONSULTING ENGINEERS & SURVEYORS SARASOTA FLORIDA

APPROVED BY

DATE	DESCRIPTION	BY
7-17-85	ADDED S-18A thru S-15E	KWC
8-3-84	add S-22A	
2-3-83	GENERAL REVISION	F.W.

REVISED

DATE 10/17/83
SCALE AS SHOWN
DESIGN DD
DRAWN DD
CHECK
APPROVED

ARVIDA CORPORATION
HARBOURSIDE CLUBHOUSE

STORM WATER SEWER PROFILES

DWRG No 191-36A

14