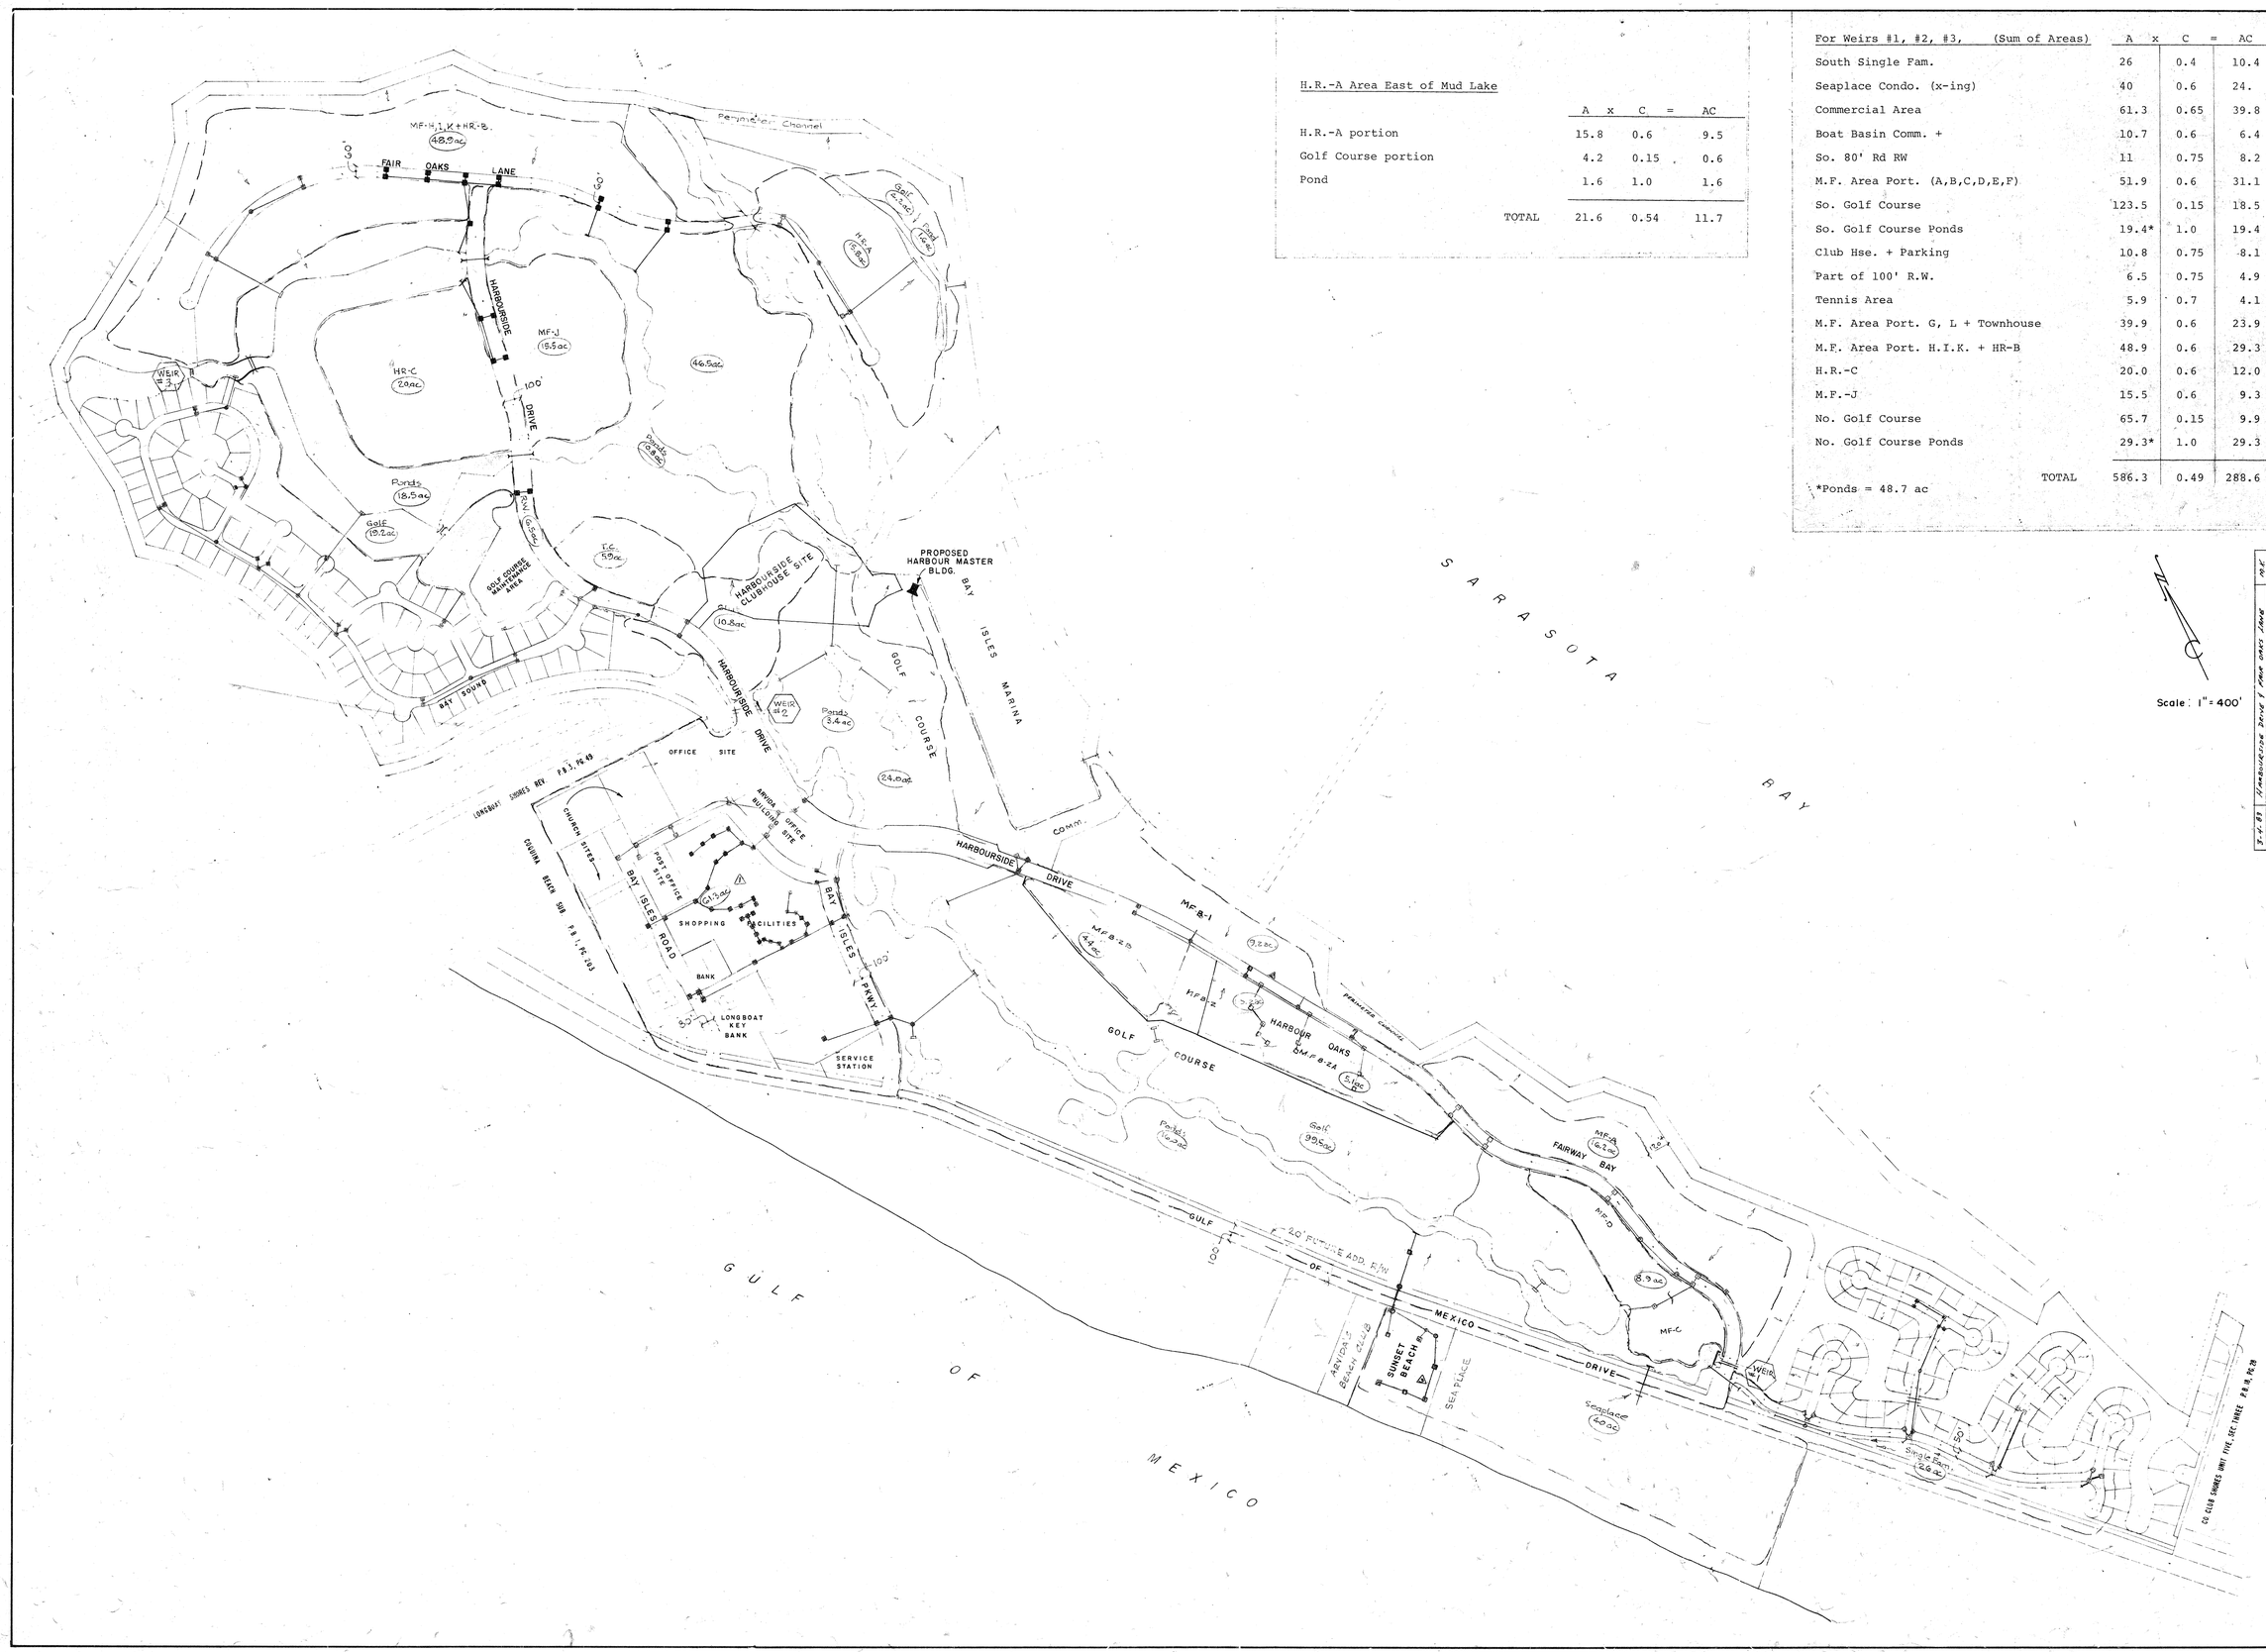

H.R.-A Area East of Mud Lake

	A	x	C	=	AC
H.R.-A portion	15.8		0.6		9.5
Golf Course portion	4.2		0.15		0.6
Pond	1.6		1.0		1.6
TOTAL	21.6		0.54		11.7

For Weirs #1, #2, #3, (Sum of Areas)	A	x	C	=	AC
South Single Fam.	26		0.4		10.4
Seaplace Condo. (x-ing)	40		0.6		24.
Commercial Area	61.3		0.65		39.8
Boat Basin Comm. +	10.7		0.6		6.4
So. 80' Rd RW	11		0.75		8.2
M.F. Area Port. (A,B,C,D,E,F)	51.9		0.6		31.1
So. Golf Course	123.5		0.15		18.5
So. Golf Course Ponds	19.4*		1.0		19.4
Club Hse. + Parking	10.8		0.75		8.1
Part of 100' R.W.	6.5		0.75		4.9
Tennis Area	5.9		0.7		4.1
M.F. Area Port. G, L + Townhouse	39.9		0.6		23.9
M.F. Area Port. H.I.K. + HR-B	48.9		0.6		29.3
H.R.-C	20.0		0.6		12.0
M.F.-J	15.5		0.6		9.3
No. Golf Course	65.7		0.15		9.9
No. Golf Course Ponds	29.3*		1.0		29.3
TOTAL	586.3		0.49		288.6

*Ponds = 48.7 ac

BENNETT & BISHOP
CONSULTING ENGINEERS & SURVEYORS
SARASOTA FLORIDA

APPROVED BY

REVISED			BY
3-4-83	Harbourside Drive & Fair Oaks Lane	R.P.	
5-5-82	ADD HARBOUR OAKS PHS. I, M.F.-8-2A	R.P.	
4-12-82	ADDED HARBOURSIDE CLUBHOUSE AREA	M.L.	
2-23-82	ADD SUNSET PLACE SITE	R.P.	
1-18-82	Revised Golf Course Area Sub Divided	J.A.	
8-21-80	Round Rd. in Commercial Area & Sub Divided	R.W.	
8-27-79	Add Harbour Oaks	R.P.	
3-27-79	Add Sunset Beach	R.P.	
3-26-79	Revised Golf Course Layout	R.P.	
12/7/78	Revised Access in Commercial Area	E.W.B.	
10/11/78	ADD PLAN SHEET WITH PHASE 2 & FUTURE ADD. R/W	G.L.B.	

DATE	DEC. 10, 82
SCALE	1" = 400'
DESIGN	T.J.C.
DRAWN	J.B.
CHECK	J.B.
APPROVED	(R.P.)

ARVIDA CORPORATION
BAY ISLES
LONGBOAT KEY
PHONE 388-2178

STREET & DRAINAGE MASTER

DWRG. NO.
191-076