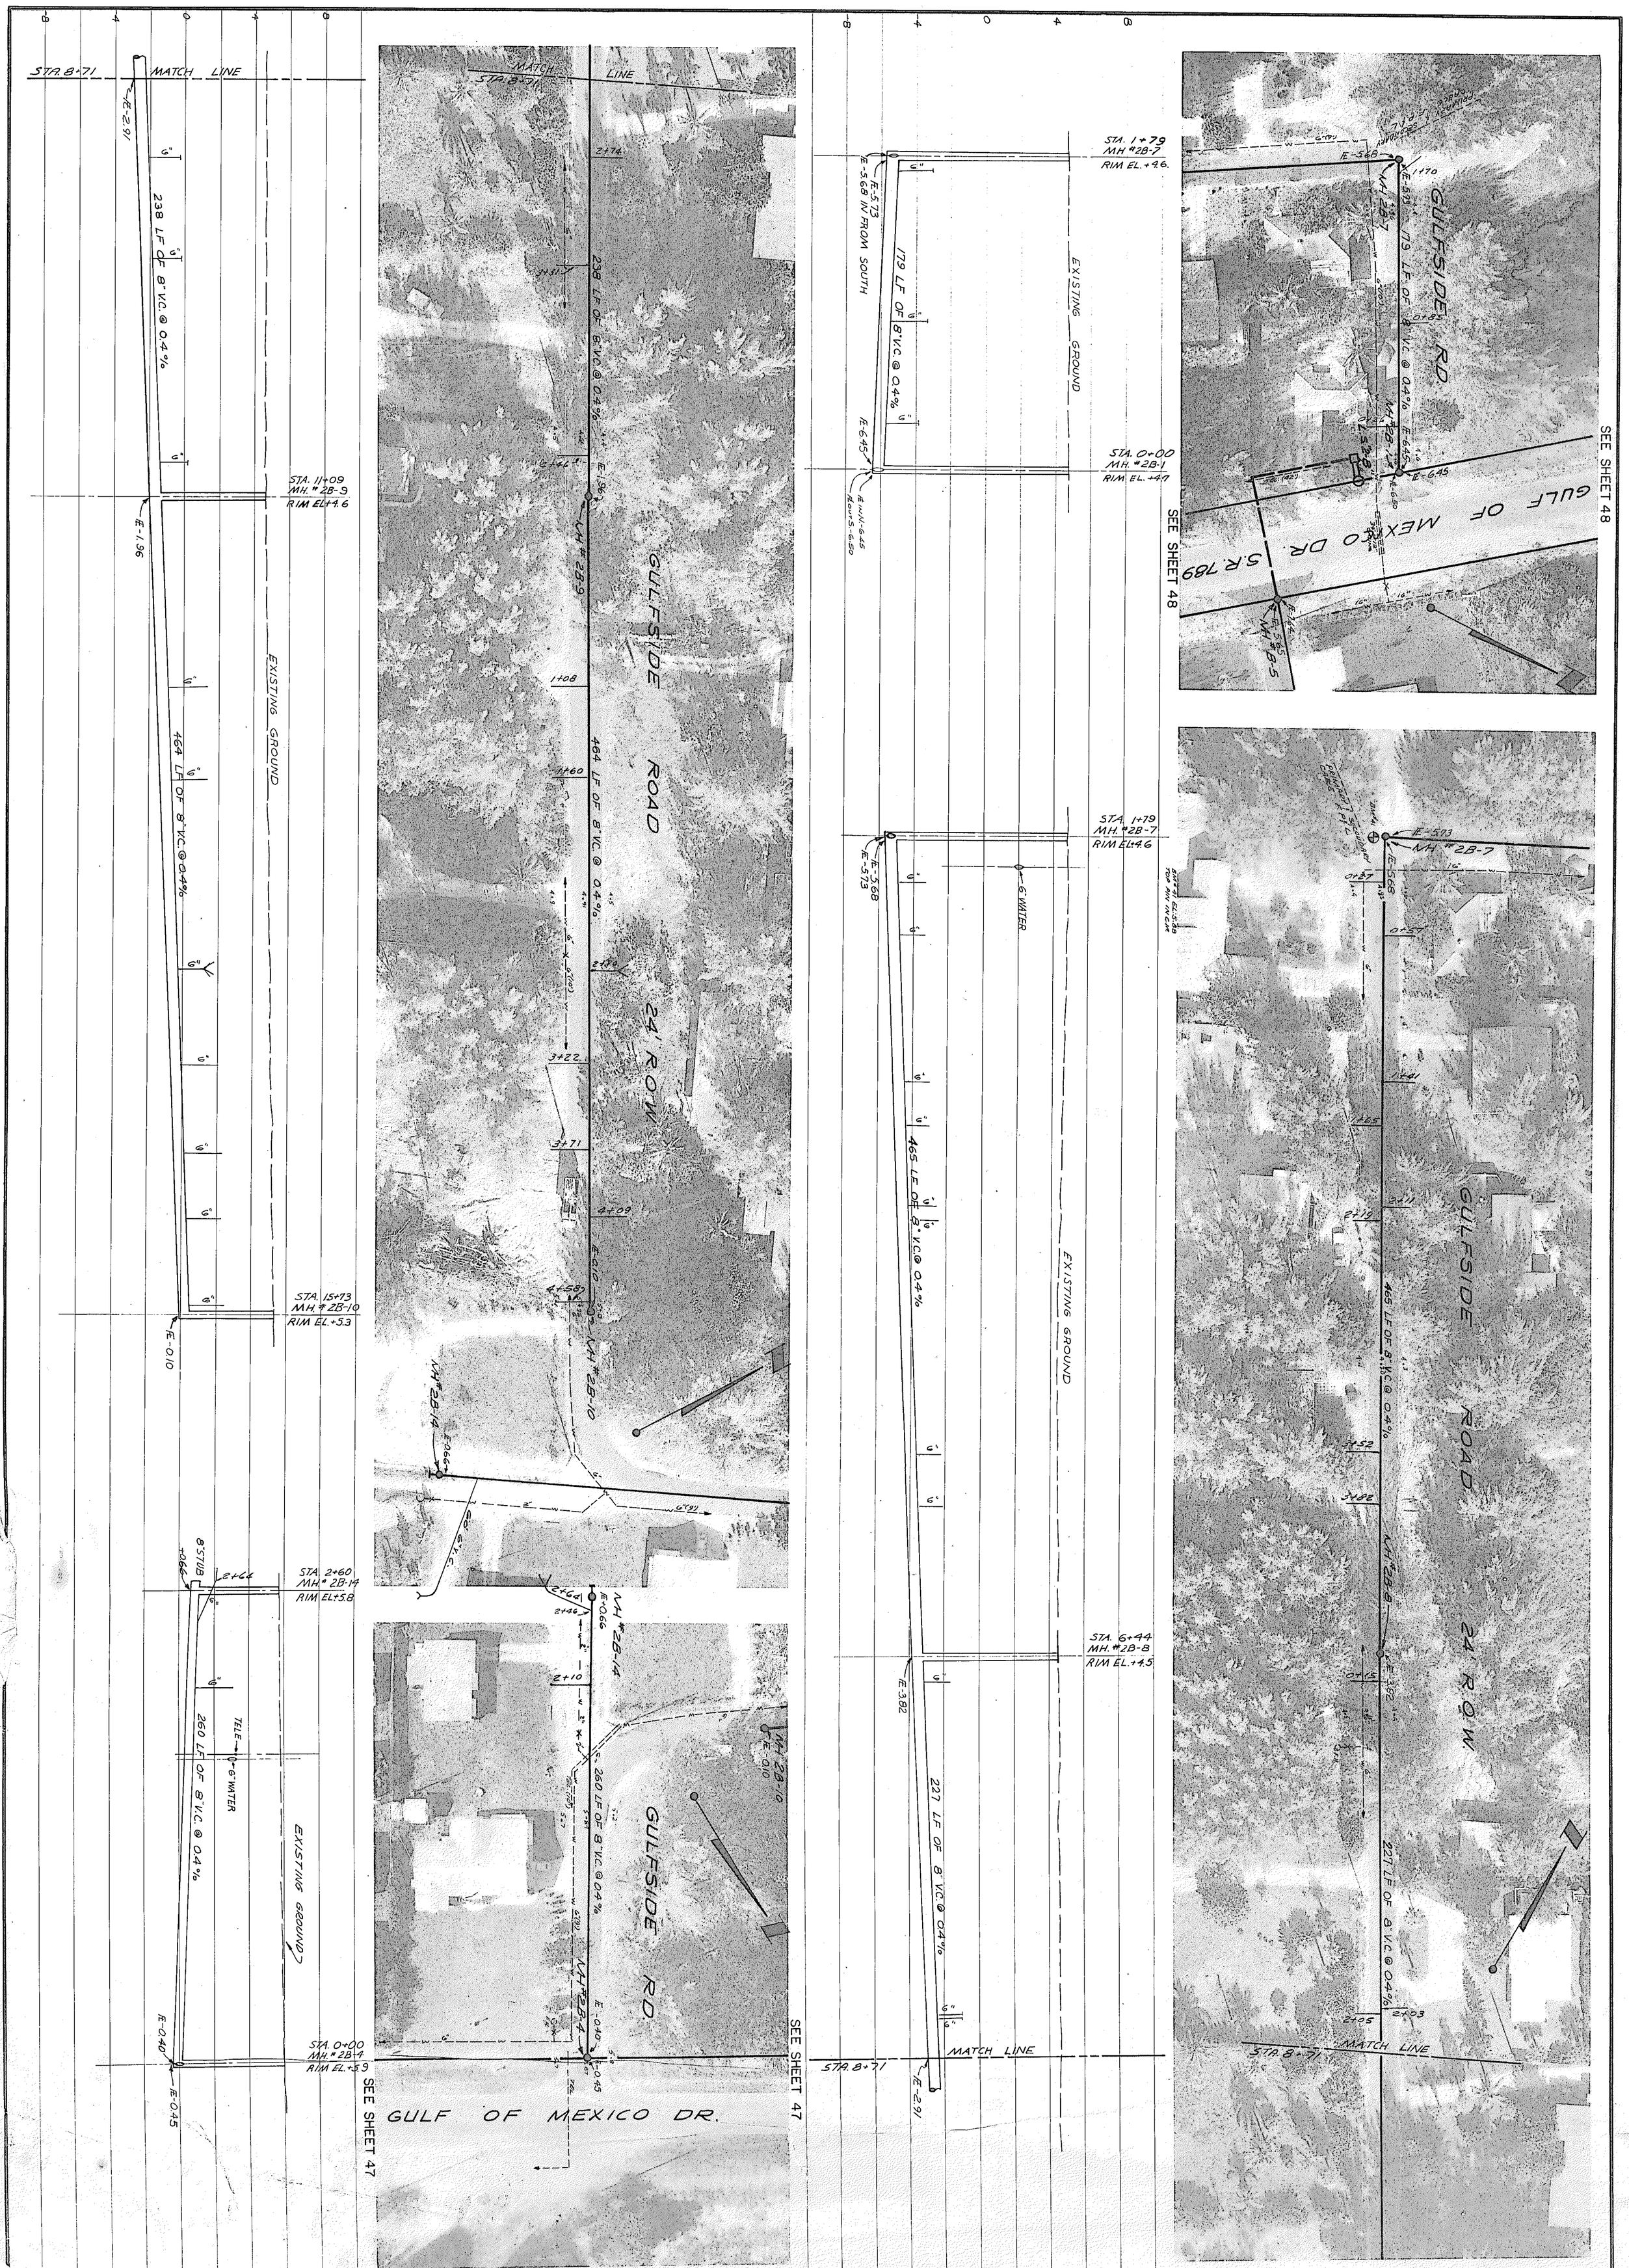

FOR: TOWN OF LONGBOAT KEY, FLORIDA	LTR.	DATE	REVISION	BY	SCALE: HORIZ. 1"=40' VERT. 1"=4'	DATE: 4-13-73	DESIGNED BY J.D.W., E.W.N. L.D.L.	PHOTO: BOSWORTH AERIAL SURVEYS SEPT. 1972
	A	8-21		P.C.W.	DRAWN BY HMG	CHECKED BY J.G., M.W. EC	PROJECT NO. 1217-S	APPROVED BY

GULFSIDE ROAD

WASTEWATER COLLECTION SYSTEM

ALLY, WELLFORD & NALVEN — ENGINEERS — SARASOTA, FLORIDA

J. DAVID WEAGE, P.E. FLORIDA CERT. NO. 13905